Name of Work: Improvements to Roads & Construction of Culvert at MS palya Salima House to Dli House Road in W-11

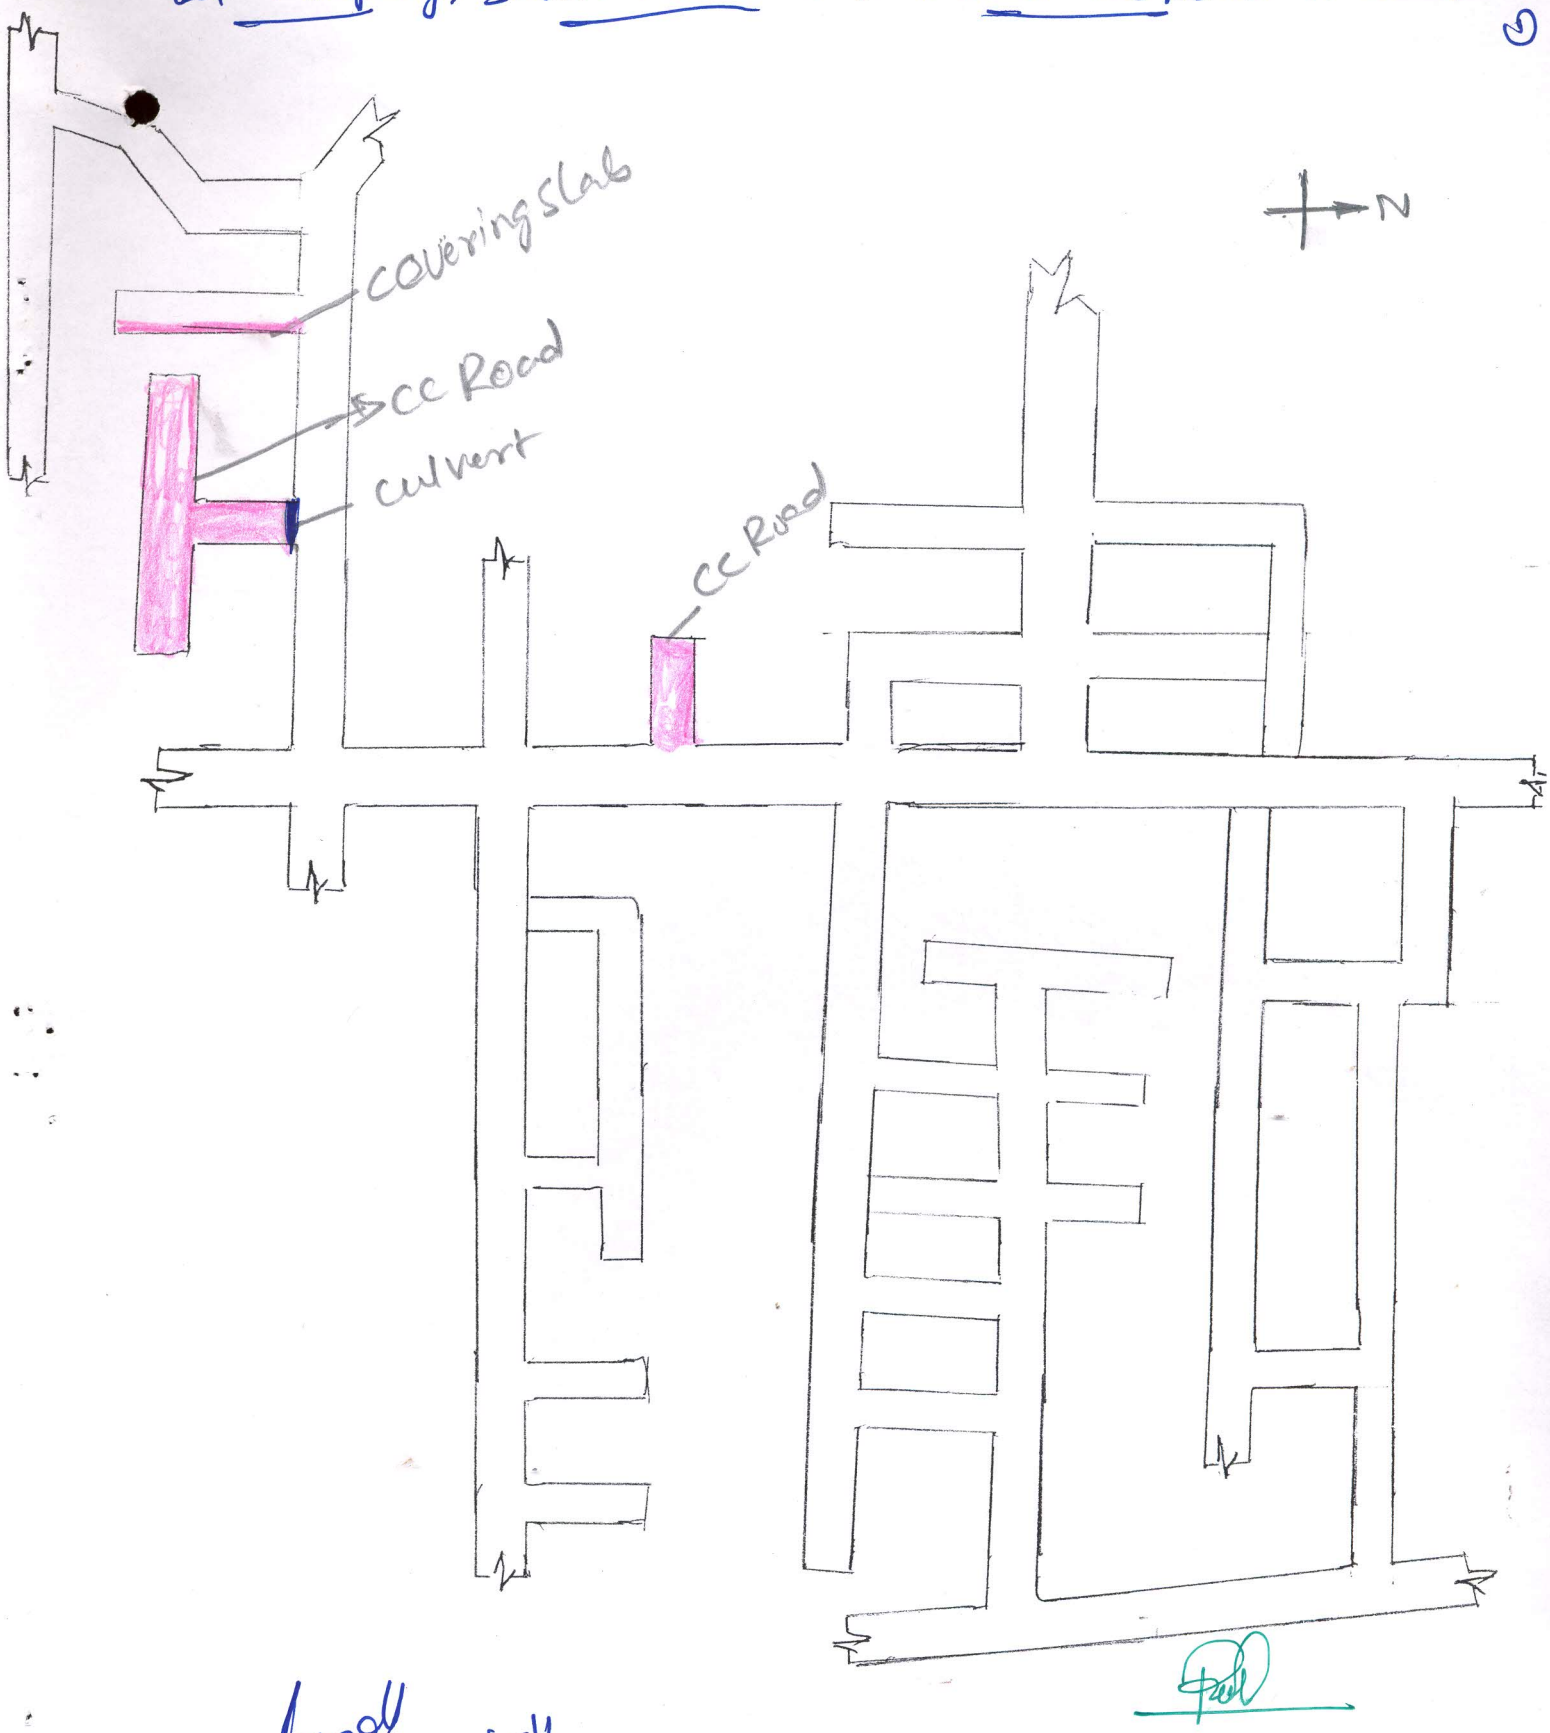

W-11